


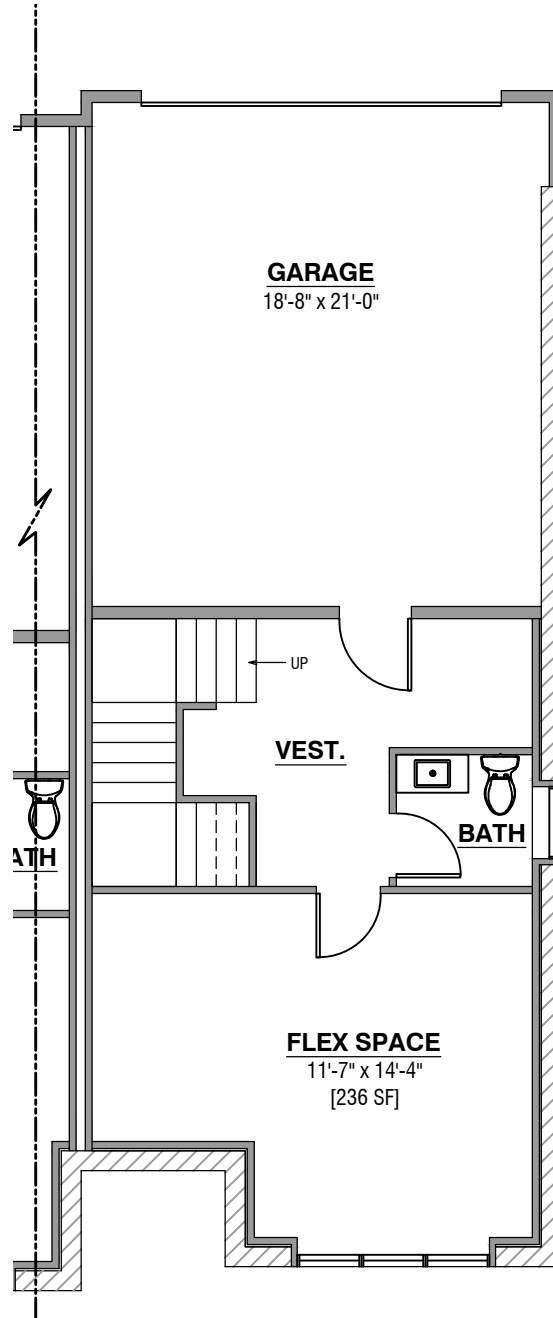

UNITS 102, 106 (PENDING APPROVAL)


WASHINGTON STREET - GROUND LEVEL PLAN

SCALE: 1/8" = 1'-0"

FLOOR AREA: 526 SF

GROSS AREA: 2,394 SF

9/18/26

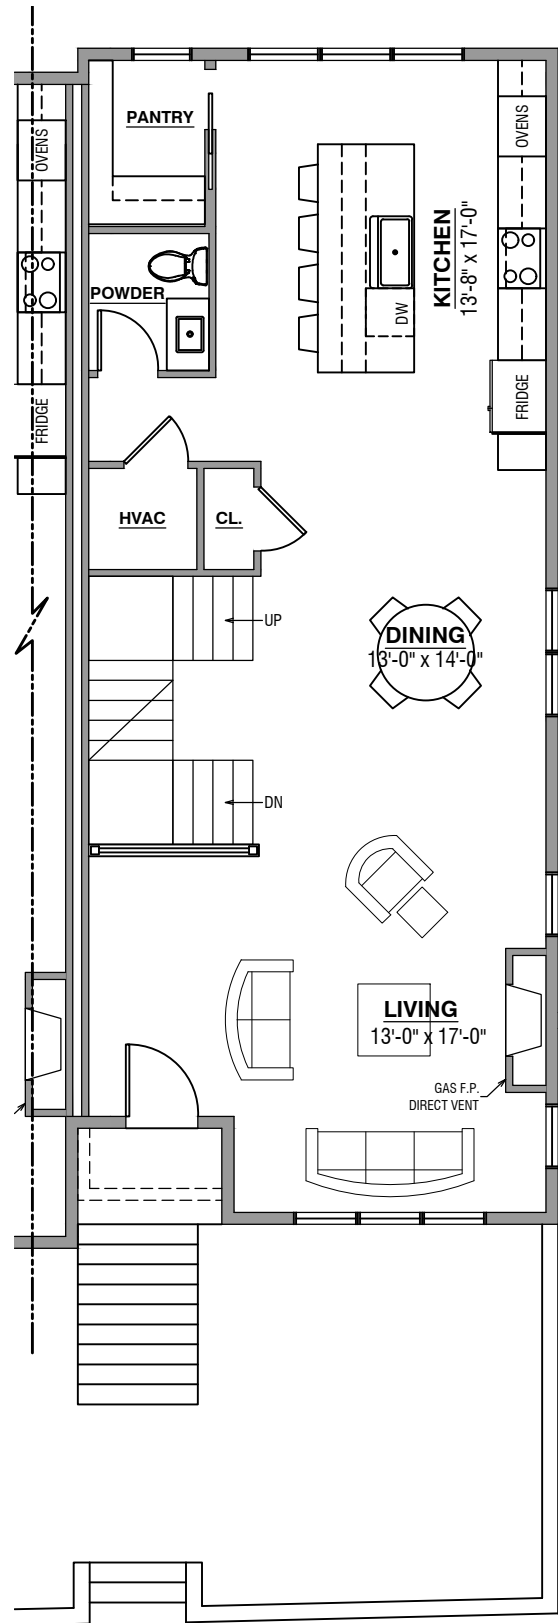

UNITS 102, 106 (PENDING APPROVAL)


WASHINGTON STREET - SECOND LEVEL PLAN

SCALE: 1/8" = 1'-0"

FLOOR AREA: 956 SF

GROSS AREA: 2,394 SF

9/18/26

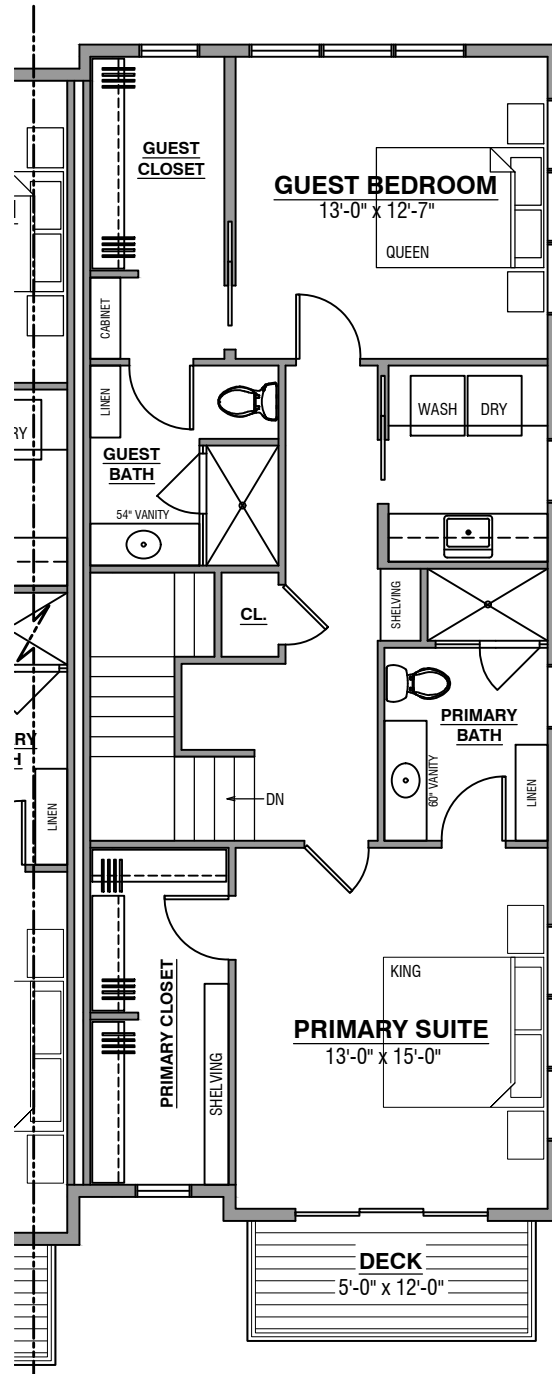

UNITS 102, 106 (PENDING APPROVAL)


WASHINGTON STREET - THIRD LEVEL PLAN

SCALE: 1/8" = 1'-0"

FLOOR AREA: 912 SF

GROSS AREA: 2,394 SF

9/18/26

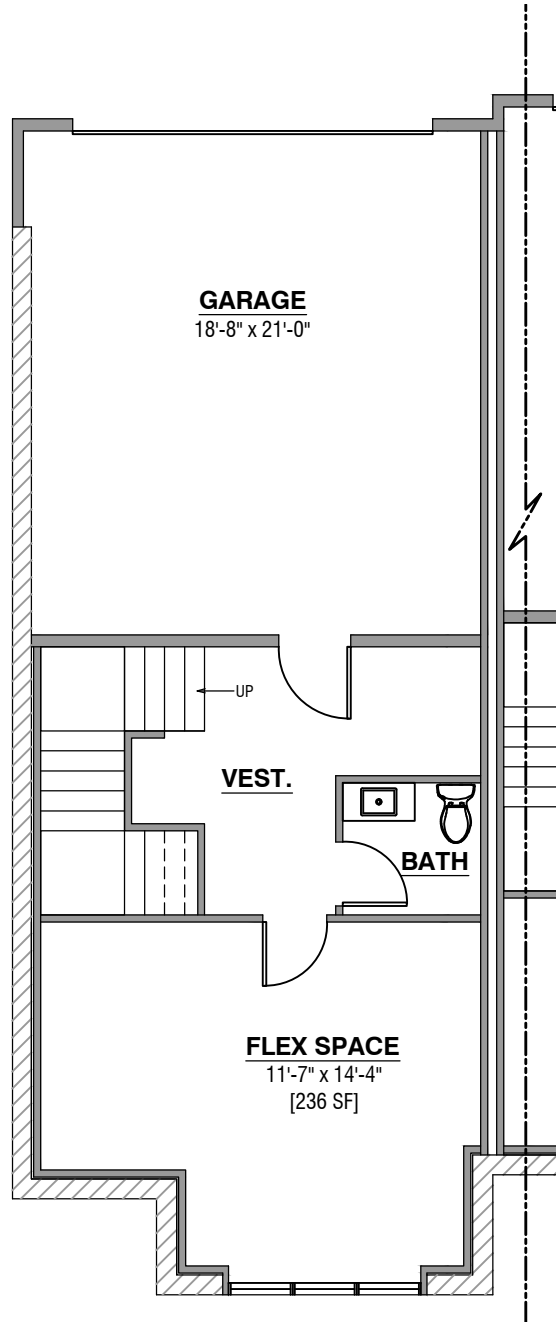

UNITS 104, 108 (PENDING APPROVAL)


WASHINGTON STREET - GROUND LEVEL PLAN

SCALE: 1/8" = 1'-0"

FLOOR AREA: 526 SF

GROSS AREA: 2,394 SF

9/18/26

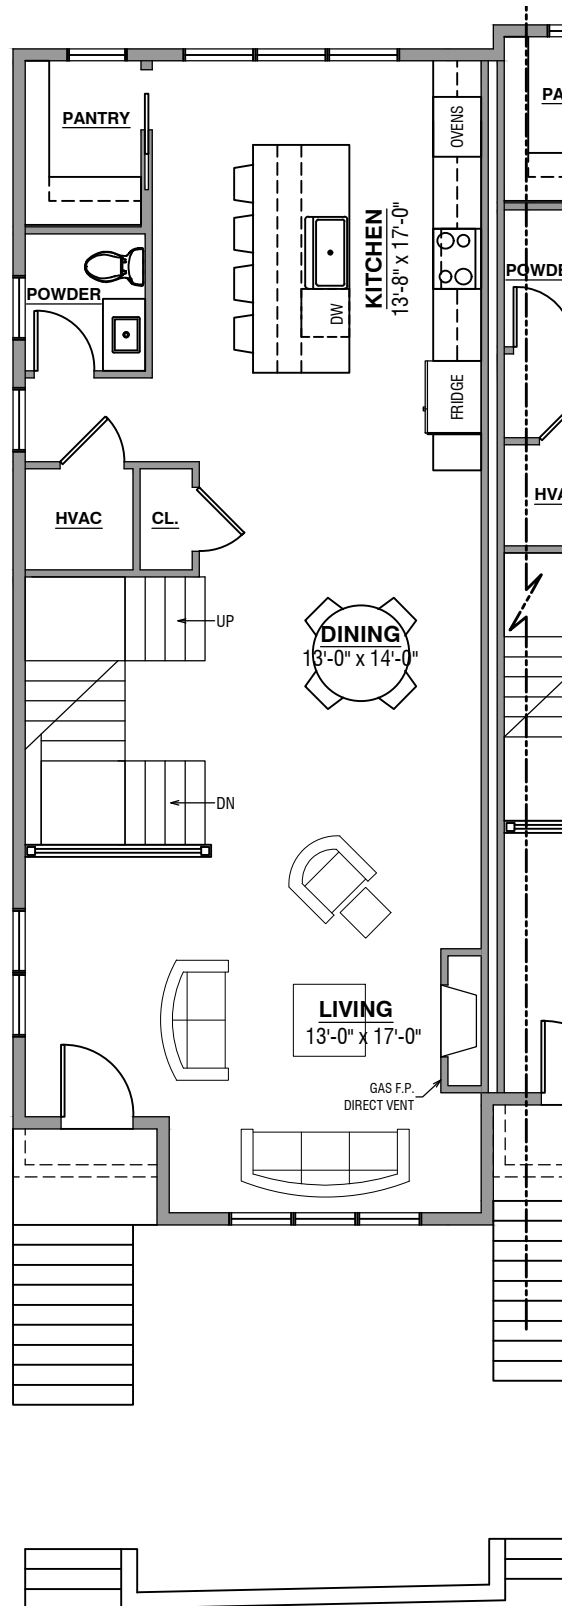


UNITS 104, 108 (PENDING APPROVAL)
WASHINGTON STREET - SECOND LEVEL PLAN

SCALE: 1/8" = 1'-0"

FLOOR AREA: 956 SF

GROSS AREA: 2,394 SF

9/18/26

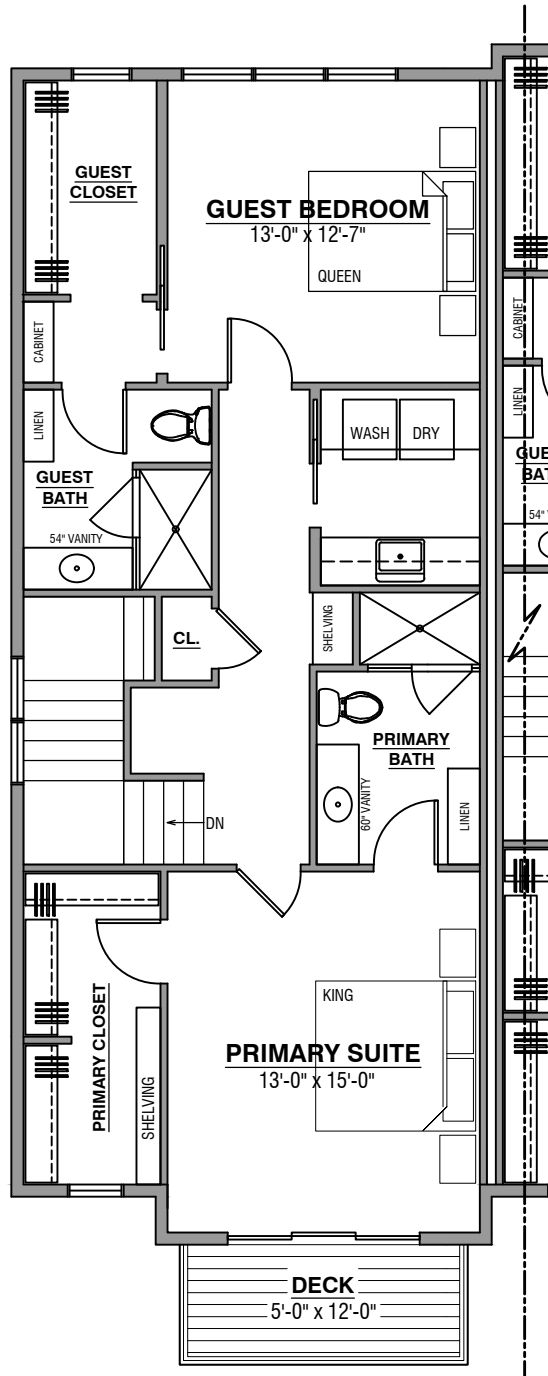

UNITS 104, 108 (PENDING APPROVAL)

WASHINGTON STREET - THIRD LEVEL PLAN

SCALE: 1/8" = 1'-0"

FLOOR AREA: 912 SF

GROSS AREA: 2,394 SF

9/18/26